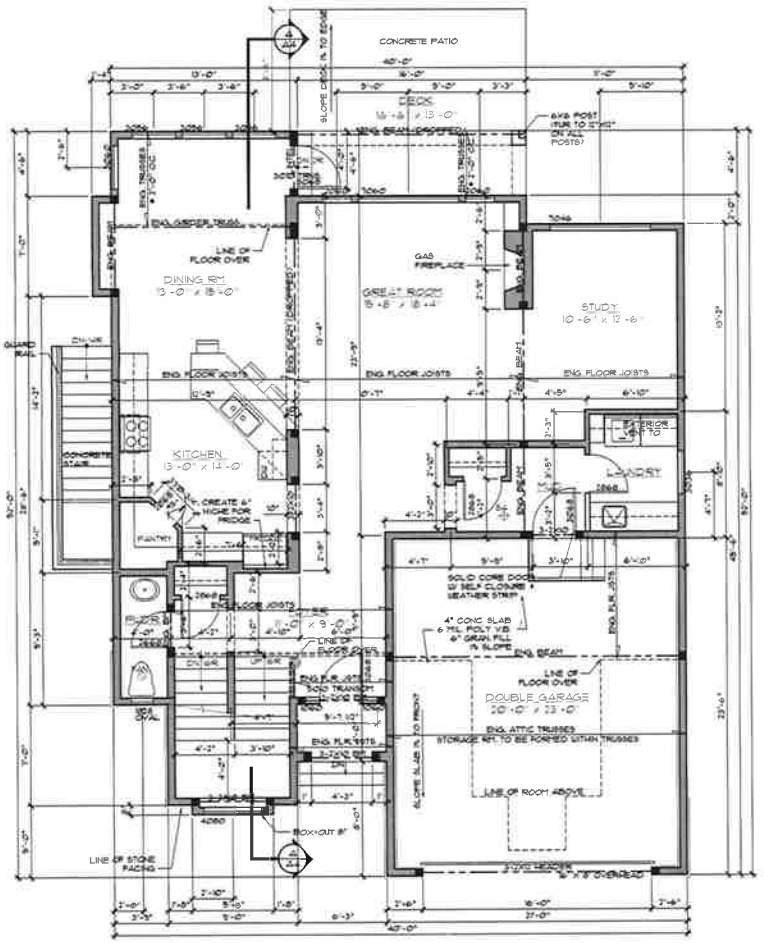

MAIN FLOOR
AREA 1293 SQ. FT.
GARAGE AREA 488 SQ. FT.

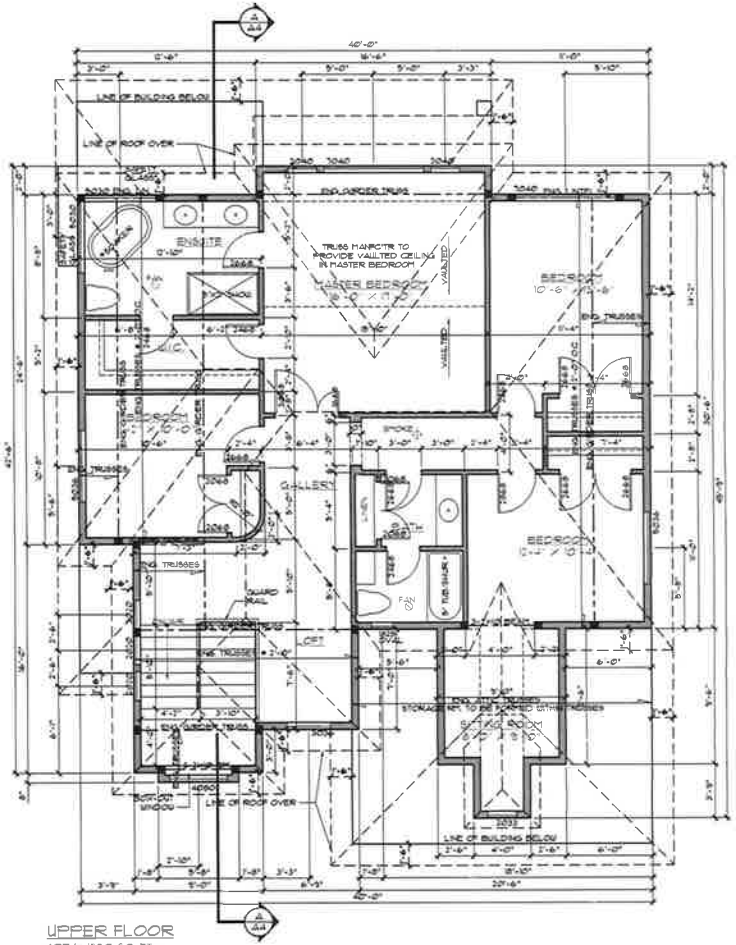

UPPER FLOOR
AREA 1390 SQ. FT.

su casa
design inc.

30111 downes road
mt. lehman, b.c., V4X 1Z8
Tel. (604) 856-3222
Fax (604) 854-4303

LOT 162
2005 MERLOT BLVD.
ABBOTSFORD, B.C.

title
FLOOR PLANS

scale
1/4" = 1'-0" UNO.

date
SEPT. 14, 2009

drawn
APF

job no.
0962

sheet no. A2

REVISIONS

NO.	DATE	DESCRIPTION	BY
	SEPT. 14, 2009	ISSUE FOR PERMIT	APF

Drawings to be read in conjunction with each other, any discrepancies on drawings are to be reported to the designer before missing work.

It is the Contractor's responsibility to ensure all work is fulfilled in accordance to the requirements of the most version of the B.C. Building Code.

©COPYRIGHT ALL RIGHTS RESERVED

FRONT ELEVATION

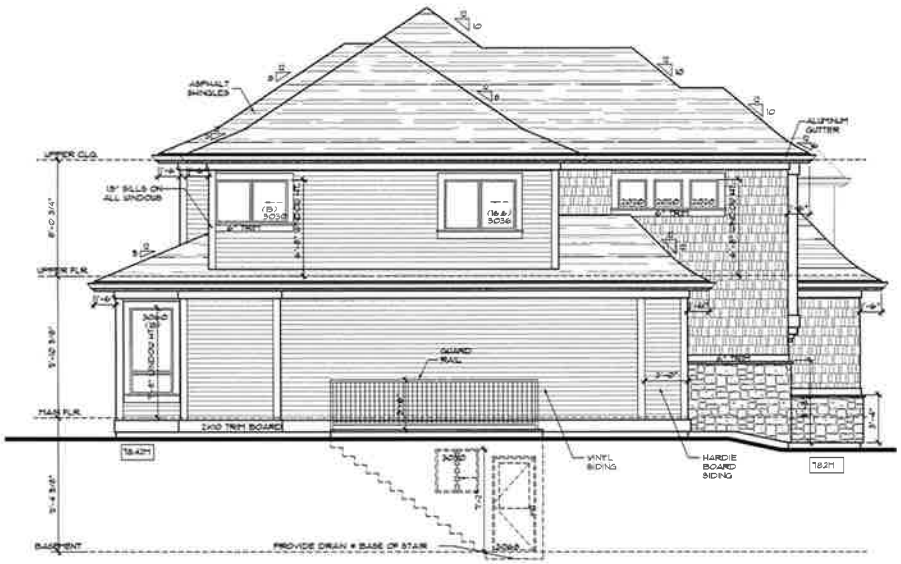

LEFT SIDE ELEVATION

REAR ELEVATION

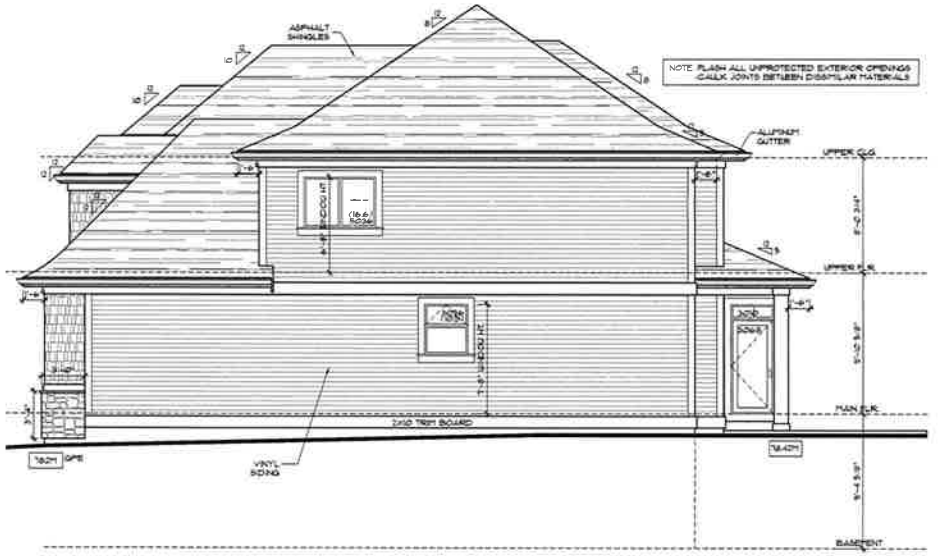

RIGHT SIDE ELEVATION

REVISIONS			
NO.	DATE	DESCRIPTION	BY
	SEPT. 14, 2009	ISSUE FOR PERMIT	APF

su casa
design inc.
30111 downes road
mt. lehman, b.c., V4X 1Z8
Tel. (604) 856-3222
Fax (604) 854-4303

LOT 162
2005 MERLOT BLVD.
ABBOTSFORD, B.C.

title
ELEVATIONS

scale
1/4" = 1'-0" UNO.

date
SEPT. 14, 2009

drawn
APF

job no.
0962

sheet no. A3

Drawings to be read in conjunction with each other, any discrepancies or otherwise are to be reported to the designer before proceeding with work.

It is the Contractor's responsibility to ensure all work is fulfilled in accordance to the requirements of the latest edition of the B.C. Building Code.

©COPYRIGHT ALL RIGHTS RESERVED